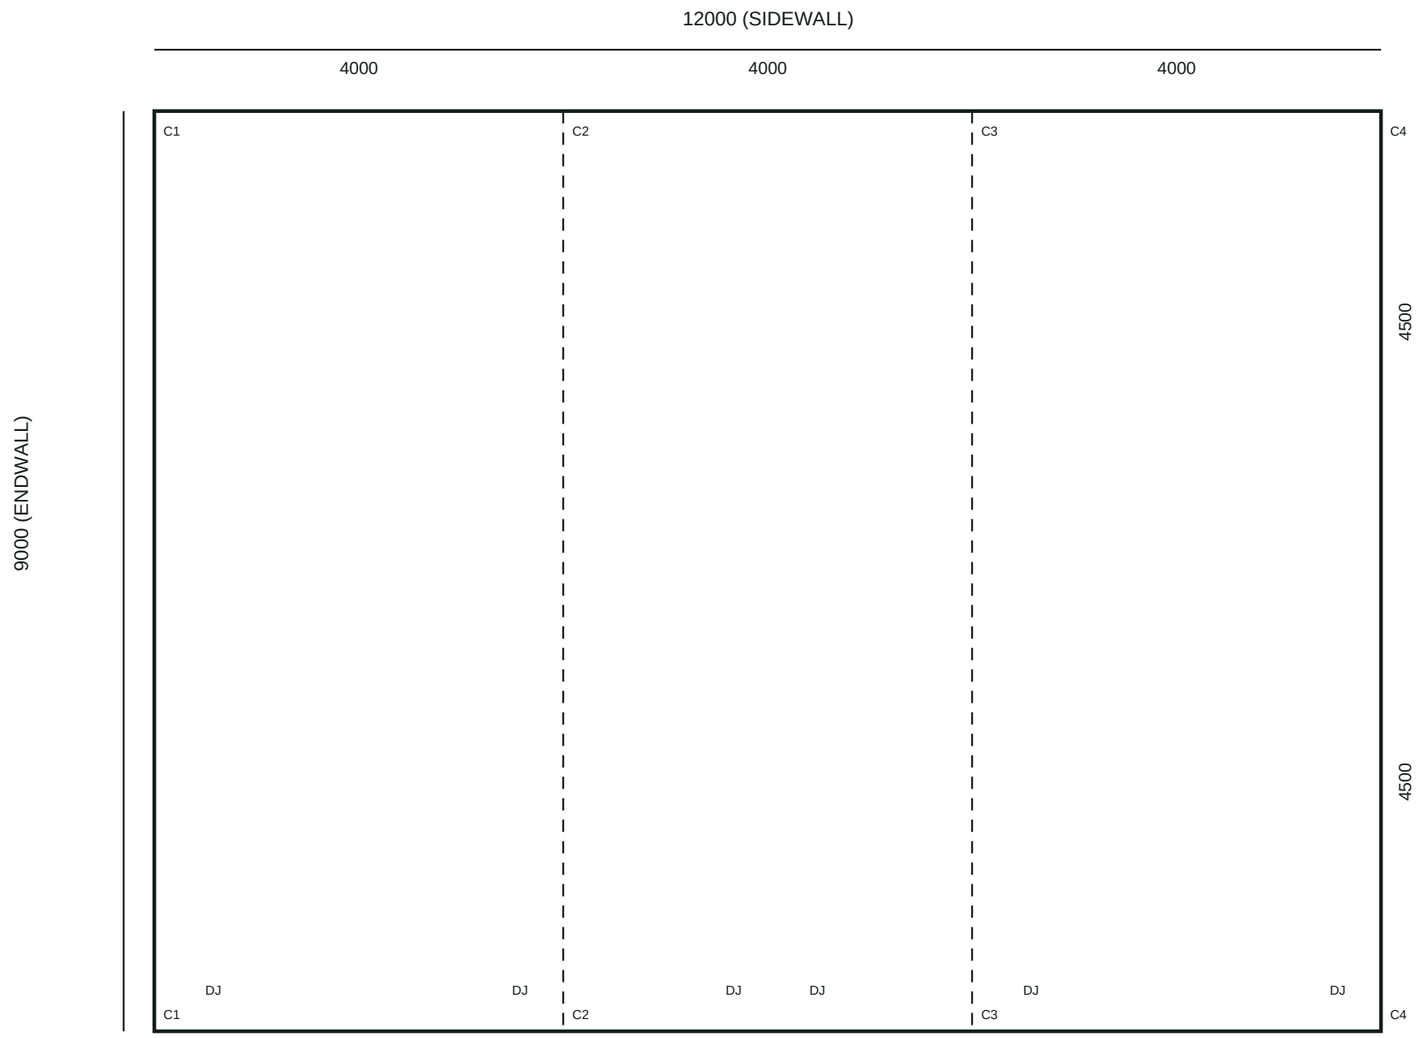


MEMBER LEGEND

C1 C20015

C2 2C20019

R1 C20015

FOUNDATION PLAN AND MEMBER LAYOUT

SCALE: 1 = 100

SAMPLE ENGINEERING


NOT FOR CONSTRUCTION - DEMONSTRATION ONLY

SITE INTELLIGENCE SAMPLE SET A - GABLE SHED

SHEET 1 OF 3

DO NOT SCALE THIS DRAWING. USE FIGURED DIMENSIONS ONLY.

EAVE HEIGHT	3000	11°
APEX HEIGHT	3875	
RISE	875	

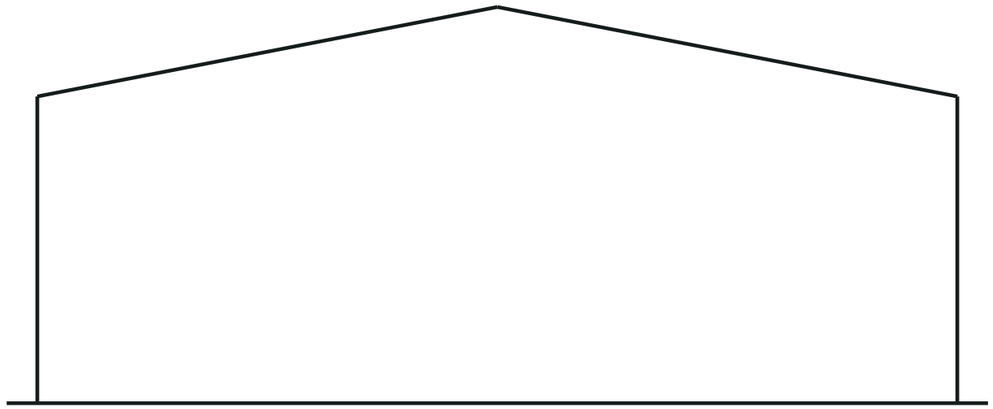

ENDWALL EXTERIOR ELEVATION



SIDEWALL EXTERIOR ELEVATION

12000

ROOF SHEETING PROFILE - CORRUGATED

WALL SHEETING PROFILE - MONOCLAD

ELEVATIONS

SCALE: 1 = 100

SAMPLE ENGINEERING

NOT FOR CONSTRUCTION - DEMONSTRATION ONLY

SITE INTELLIGENCE SAMPLE SET A - GABLE SHED

SHEET 2 OF 3

DO NOT SCALE THIS DRAWING. USE FIGURED DIMENSIONS ONLY.

PORTAL FRAME SCHEDULE

GABLE(1) C20015 ROOF PITCH 11°

BAY SCHEDULE

4.0m

4.0m

4.0m

BAY

COLOUR SCHEDULE

MONUMENT

ROOF COLOUR

SURFMIST

WALL COLOUR

MONUMENT

GUTTER COLOUR

MONUMENT

BARGE COLOUR

MONUMENT

CORNER FLASHING COLOUR

MONUMENT

DOWNPIPE COLOUR

SURFMIST

ROLLER DOOR COLOUR

SURFMIST

PA DOOR COLOUR

SCHEDULE OF OPENINGS

NO.	WIDTH	HEIGHT	DESCRIPTION
1	3000	2700	ROLLER DOOR - SERIES 2
2	3000	2700	ROLLER DOOR - SERIES 2
3	820	2040	PA DOOR - SIDEWALL

SCHEDULES

SCALE: 1 = 100

SAMPLE ENGINEERING

NOT FOR CONSTRUCTION - DEMONSTRATION ONLY

SITE INTELLIGENCE SAMPLE SET A - GABLE SHED

SHEET 3 OF 3

DO NOT SCALE THIS DRAWING. USE FIGURED DIMENSIONS ONLY.